NXFRR(006)
Nexus Freeride
1.3m FHF
12x Grassmat

V-NXA-11B(001_)
Nexus Altitude 11B with Banister
2.5m FHF

HAG8002501
Dino one way Cableway
1.6m FHF
36x Grassmat

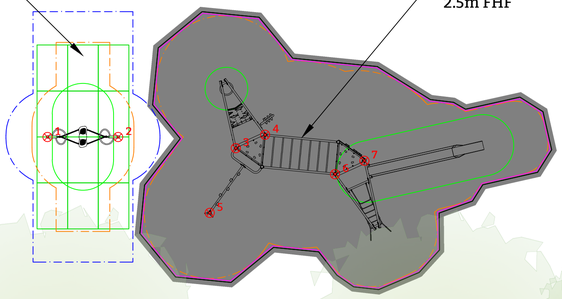

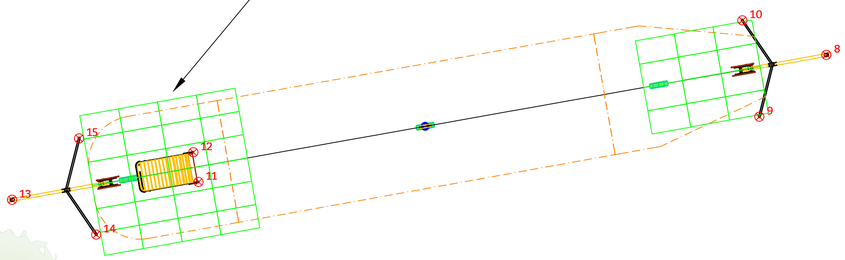



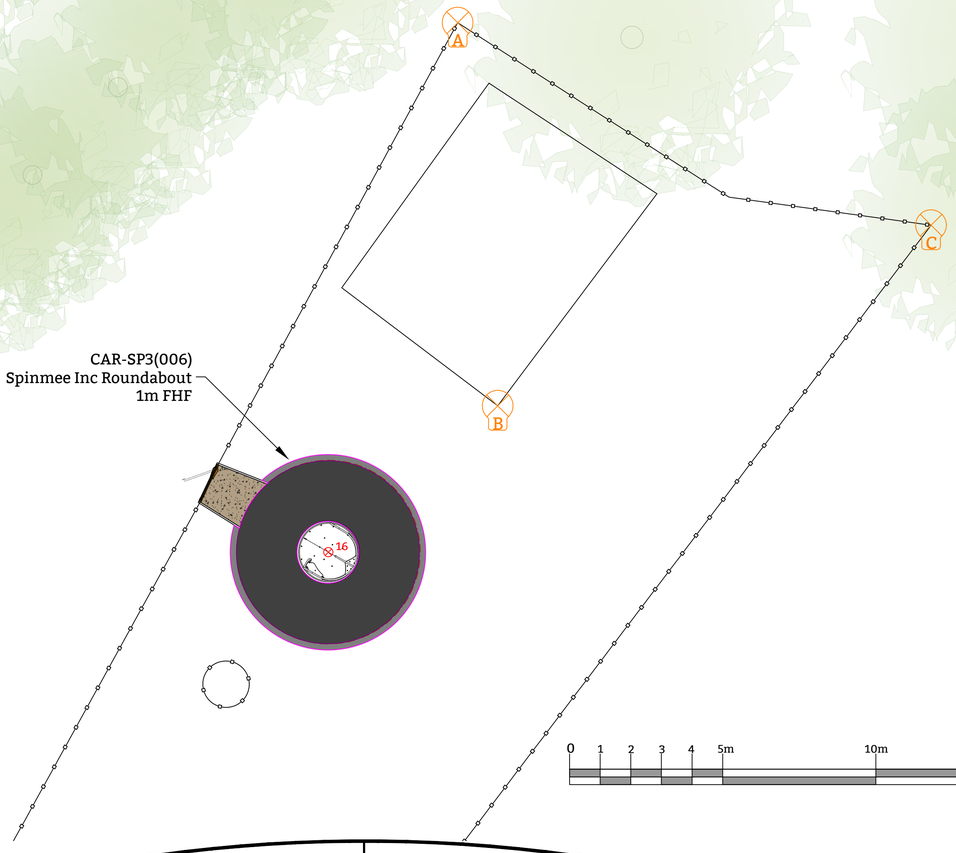

CAR-SP3(006)
Spinmee Inc Roundabout
1m FHF

	A	B	C
A	0.00	12.57	16.81
B	12.57	0.00	15.33
C	16.81	15.33	0.00
1	8.97	20.12	17.11
2	10.51	20.70	15.86
3	13.37	21.86	14.02
4	14.42	22.70	14.20
5	11.65	19.60	12.32
6	15.91	22.85	12.62
7	16.96	23.78	13.04
8	50.90	53.28	37.95
9	48.43	50.47	35.15
10	48.42	51.26	35.97
11	30.01	33.13	18.12
12	30.00	33.49	18.61
13	23.90	27.75	13.41
14	26.46	29.38	14.45
15	26.45	30.70	16.34
16	17.79	7.31	22.38



N.T.S.

GENERAL NOTES

If not indicated on this plan, north point must be confirmed prior to installation to ensure that slides do not face due south.

No allowance has been made for soft landscaping (trees, mounds, planting, turf or general reinstatement). These should be carried out by others.

Exact positions & orientation of new items may be subject to a final site survey and setting out plan.

Any inconsistencies on site should be verified with HAGS before commencement of work.

HAGS recommend that existing trees are risk-assessed by the client to ensure the integrity of accessible branches, that overhanging limbs do not conflict with new play equipment or vehicle access and that the canopy will not produce excessive leaf drop which could cause a hazard within the play area.

This design layout conforms to the relevant EN Safety Standard.

GRASS & GRASS MAT SURFACING

Where equipment is installed directly into grass and the free height of fall is between 0.6m and 1.5m it is the responsibility of the playground operator to ensure that the grass sward is maintained in good order.

Where equipment is installed with grass mat surfacing it is the responsibility of the playground operator to ensure that the grass sward is maintained in good order.

When laid directly onto existing grass this surface will follow the natural contours of the ground unless HAGS have specifically detailed additional preparation/levelling/or turf works.

FITNESS EQUIPMENT

HAGS fitness products have been designed and certified to EN 16630: 2015 for 'Permanently Installed Outdoor Fitness Equipment'. This range falls outside the scope of BS EN 1176:2008 for Playground Equipment and surfacing and, as such, does not comply.

In line with EN 16630 recommendations outdoor fitness equipment should not be positioned within the same enclosed area as equipment designed for unsupervised children's play.

REVISIONS

31/05/24	Original	Revision 0
12/08/24	Amendment by A.J. Check by -.-. Measurements and positioning accuracy ensured	Revision 1
18/03/25	Amendment by A.J. Check by -.-. Swing, Fitness Frame, SeeSaw taken out of the quotation, Free Ride Swing now included, Corro swapped to Nexus Altitude, kept as an addendum. Surfacing recosted.	Revision 2

CUSTOMER
Chilcompton PC

PROJECT
Old Recreation Ground

TITLE
General Layout

HAGS®
T: 0845 260 1655 E: sales@hags.co.uk W: www.hags.co.uk

DATE : 31/05/2024 | SCALE : 1:100 @ A1
DRAWN BY : L.L | CHECKED BY :
DRAWING NUMBER Q-32524-X8Z5-B | REVISION 0

© HAGS 2023